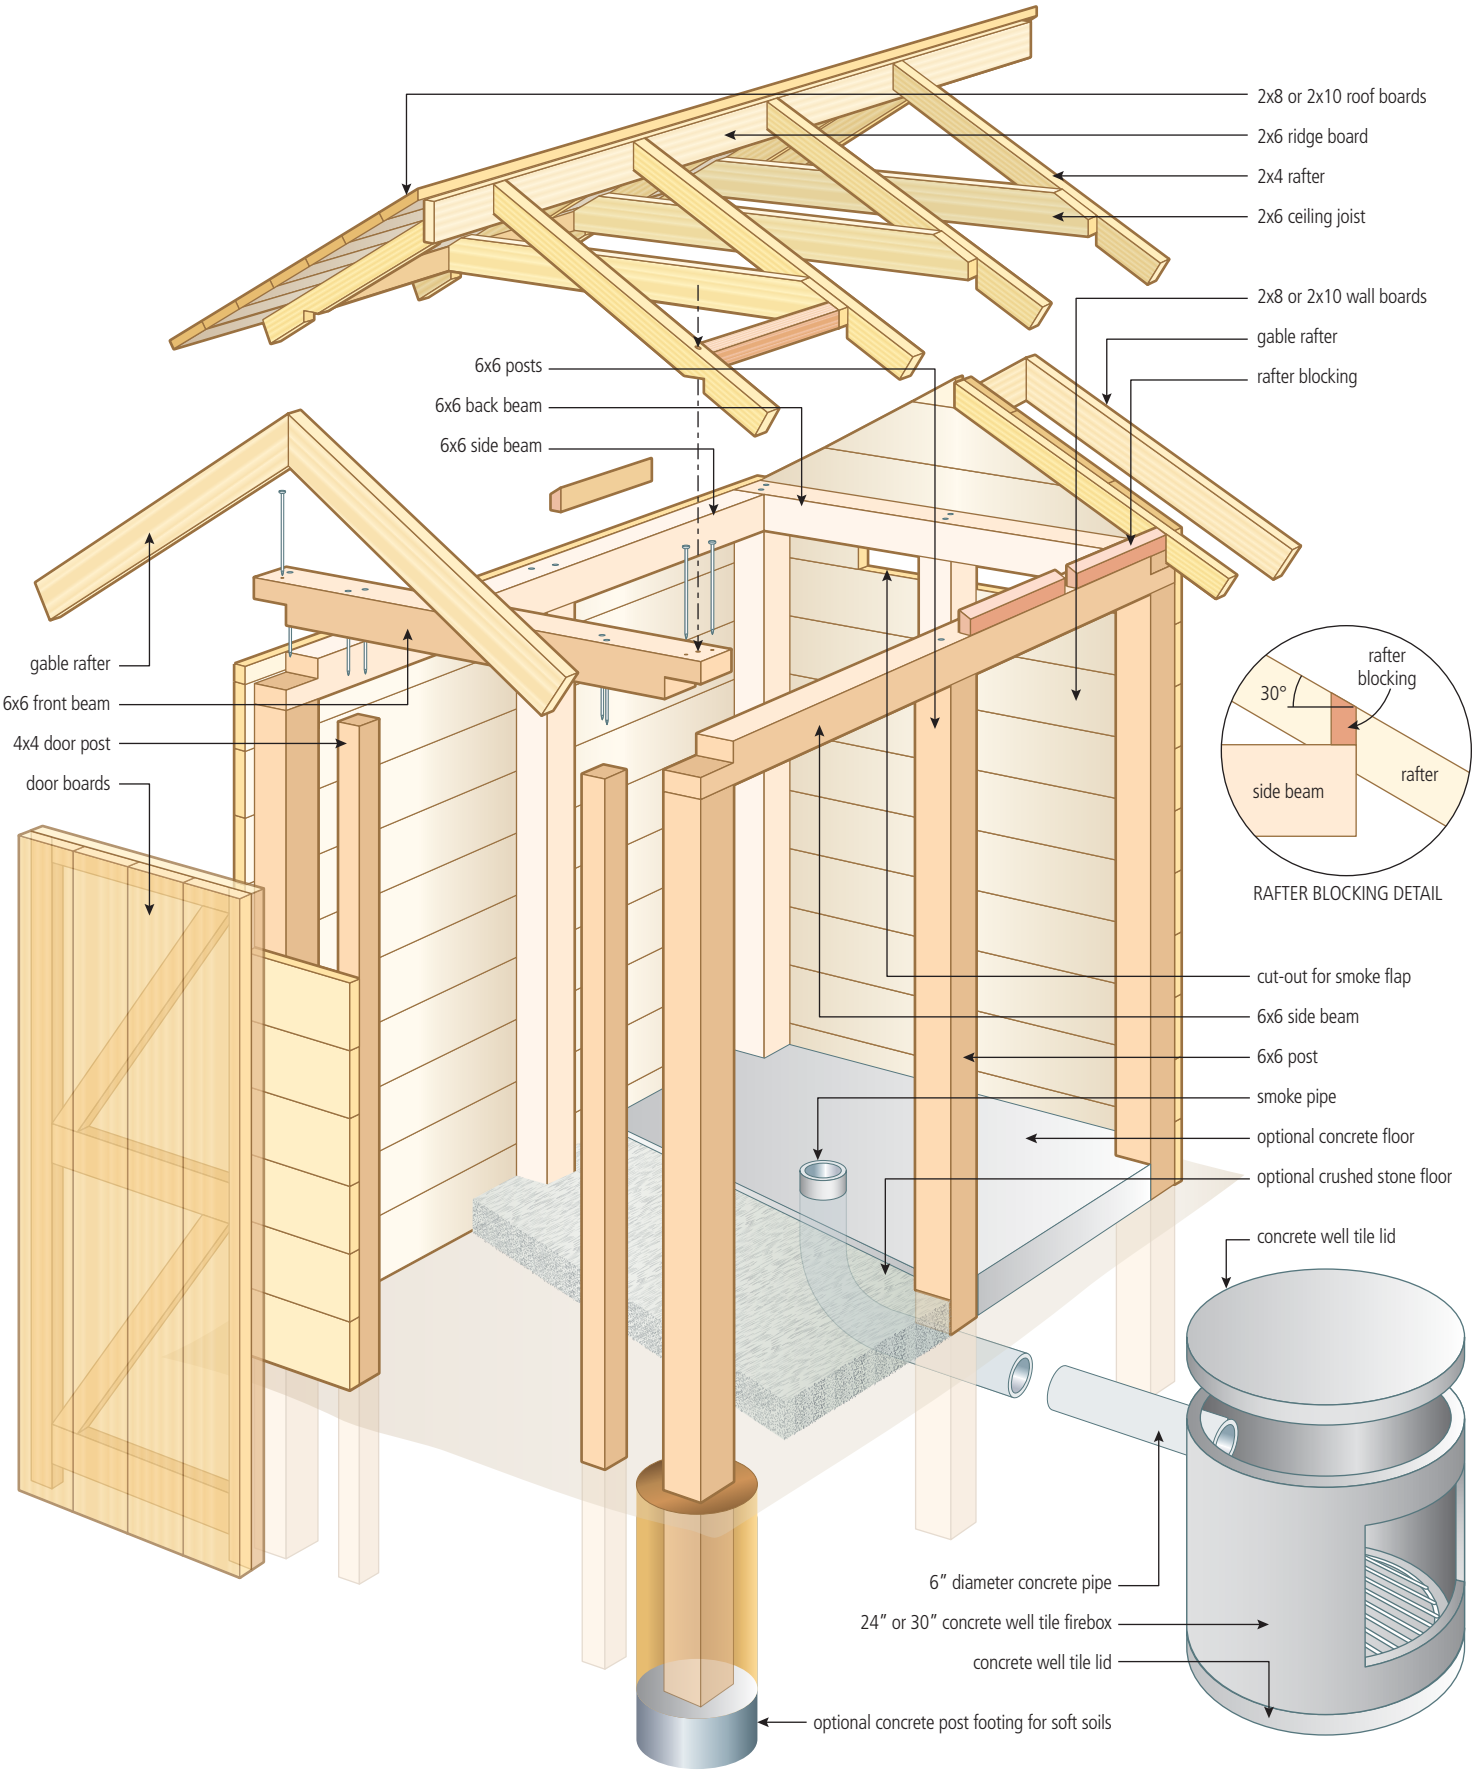
2x8 or 2x10 roof boards
2x6 ridge board
2x4 rafter
2x6 ceiling joist
2x8 or 2x10 wall boards
gable rafter
rafter blocking
6x6 posts
6x6 back beam
6x6 side beam
gable rafter
6x6 front beam
4x4 door post
door boards
rafter blocking
30°
rafter
side beam
RAFTER BLOCKING DETAIL
cut-out for smoke flap
6x6 side beam
6x6 post
smoke pipe
optional concrete floor
optional crushed stone floor
concrete well tile lid
6" diameter concrete pipe
24" or 30" concrete well tile firebox
concrete well tile lid
optional concrete post footing for soft soils